Attachment 1

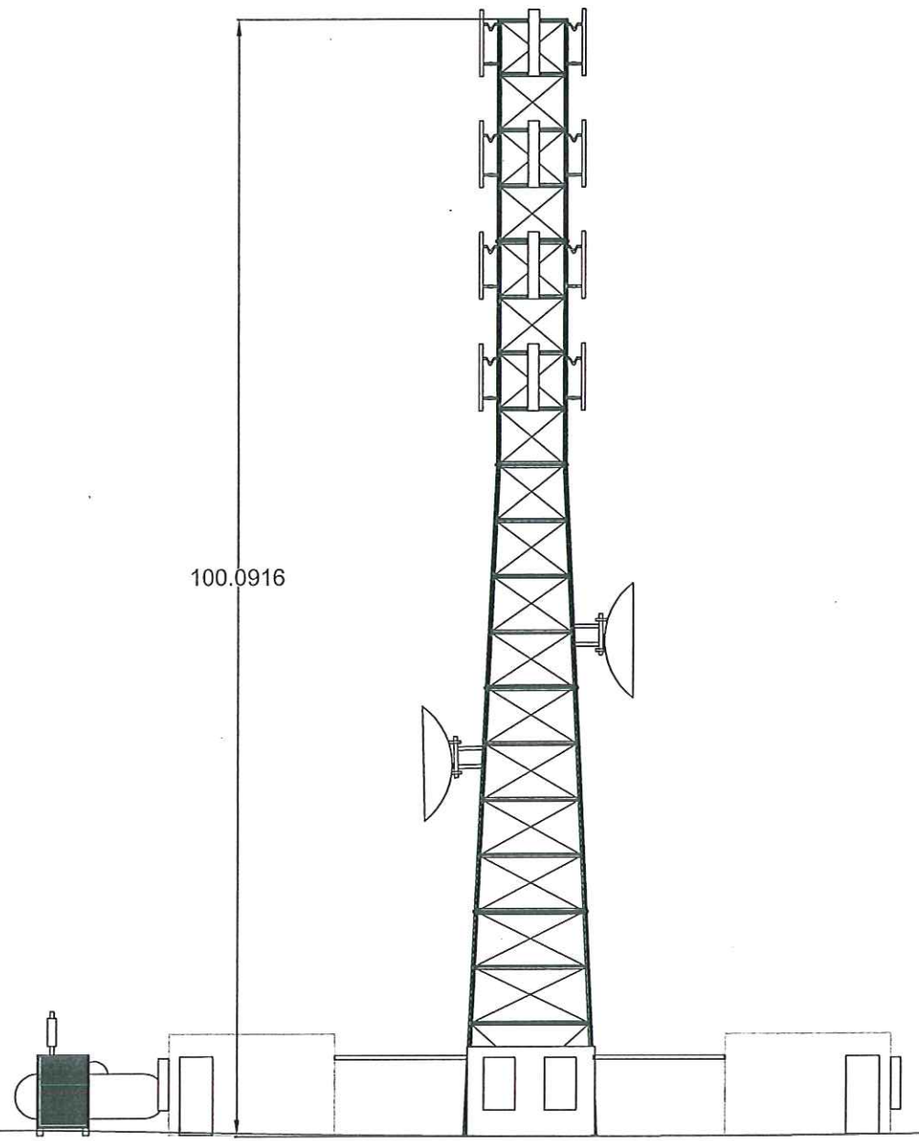

SILVERXSTAR COMMUNICATIONS

North Elevation

DRAWN BY KEVIN	SIZE LEG	DATE-TIME 10/27/10-14:03	DWG NAME site plan.dwg	REV
APPROVED BY	SCALE No Scale		SHEET	

Attachment 2

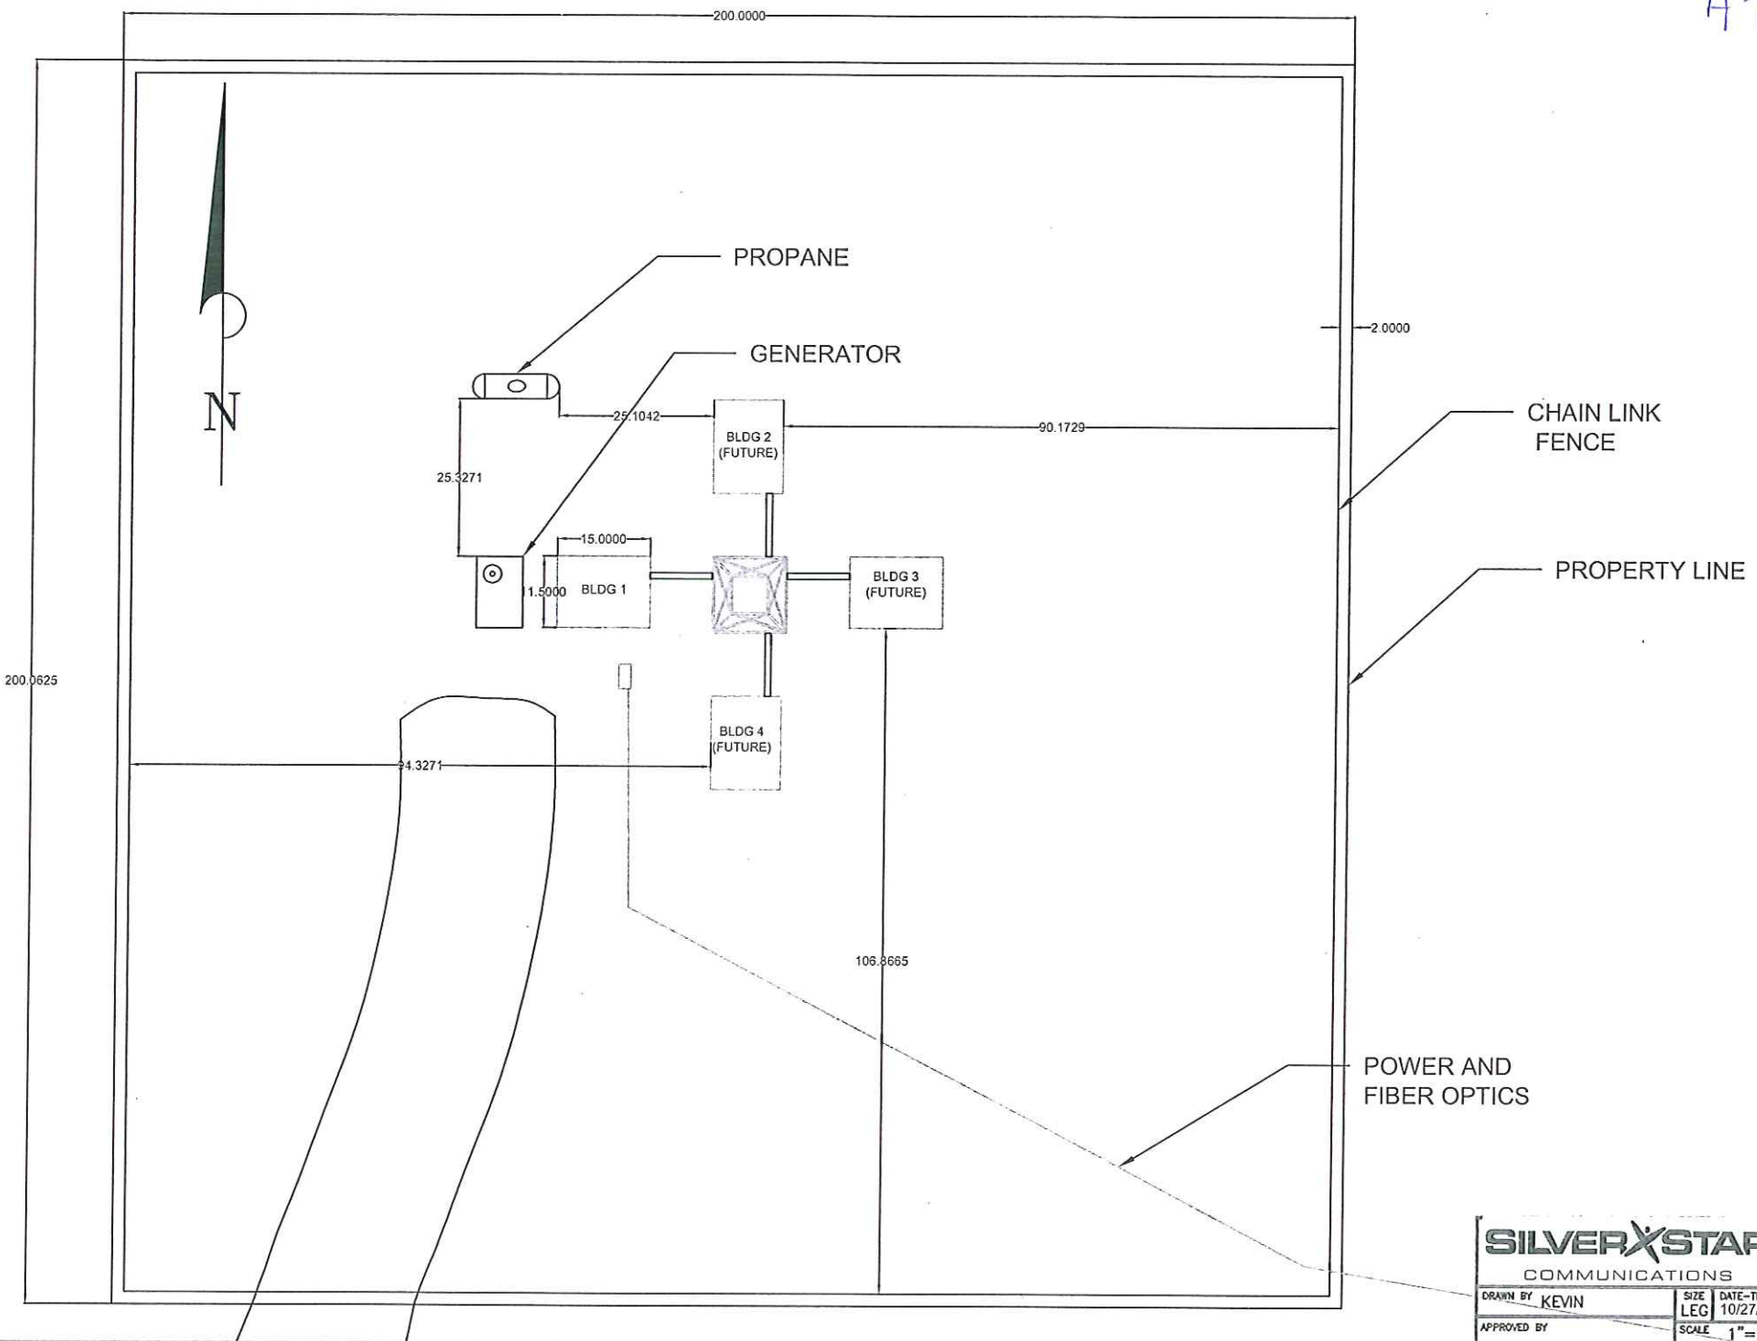

SILVERXSTAR COMMUNICATIONS				Site Plan
DRAWN BY KEVIN	SIZE LEG	DATE-TIME 10/27/10-14:02	DWG NAME site plan.dwg	REV
APPROVED BY	SCALE 1"=28.1'		SHEET	

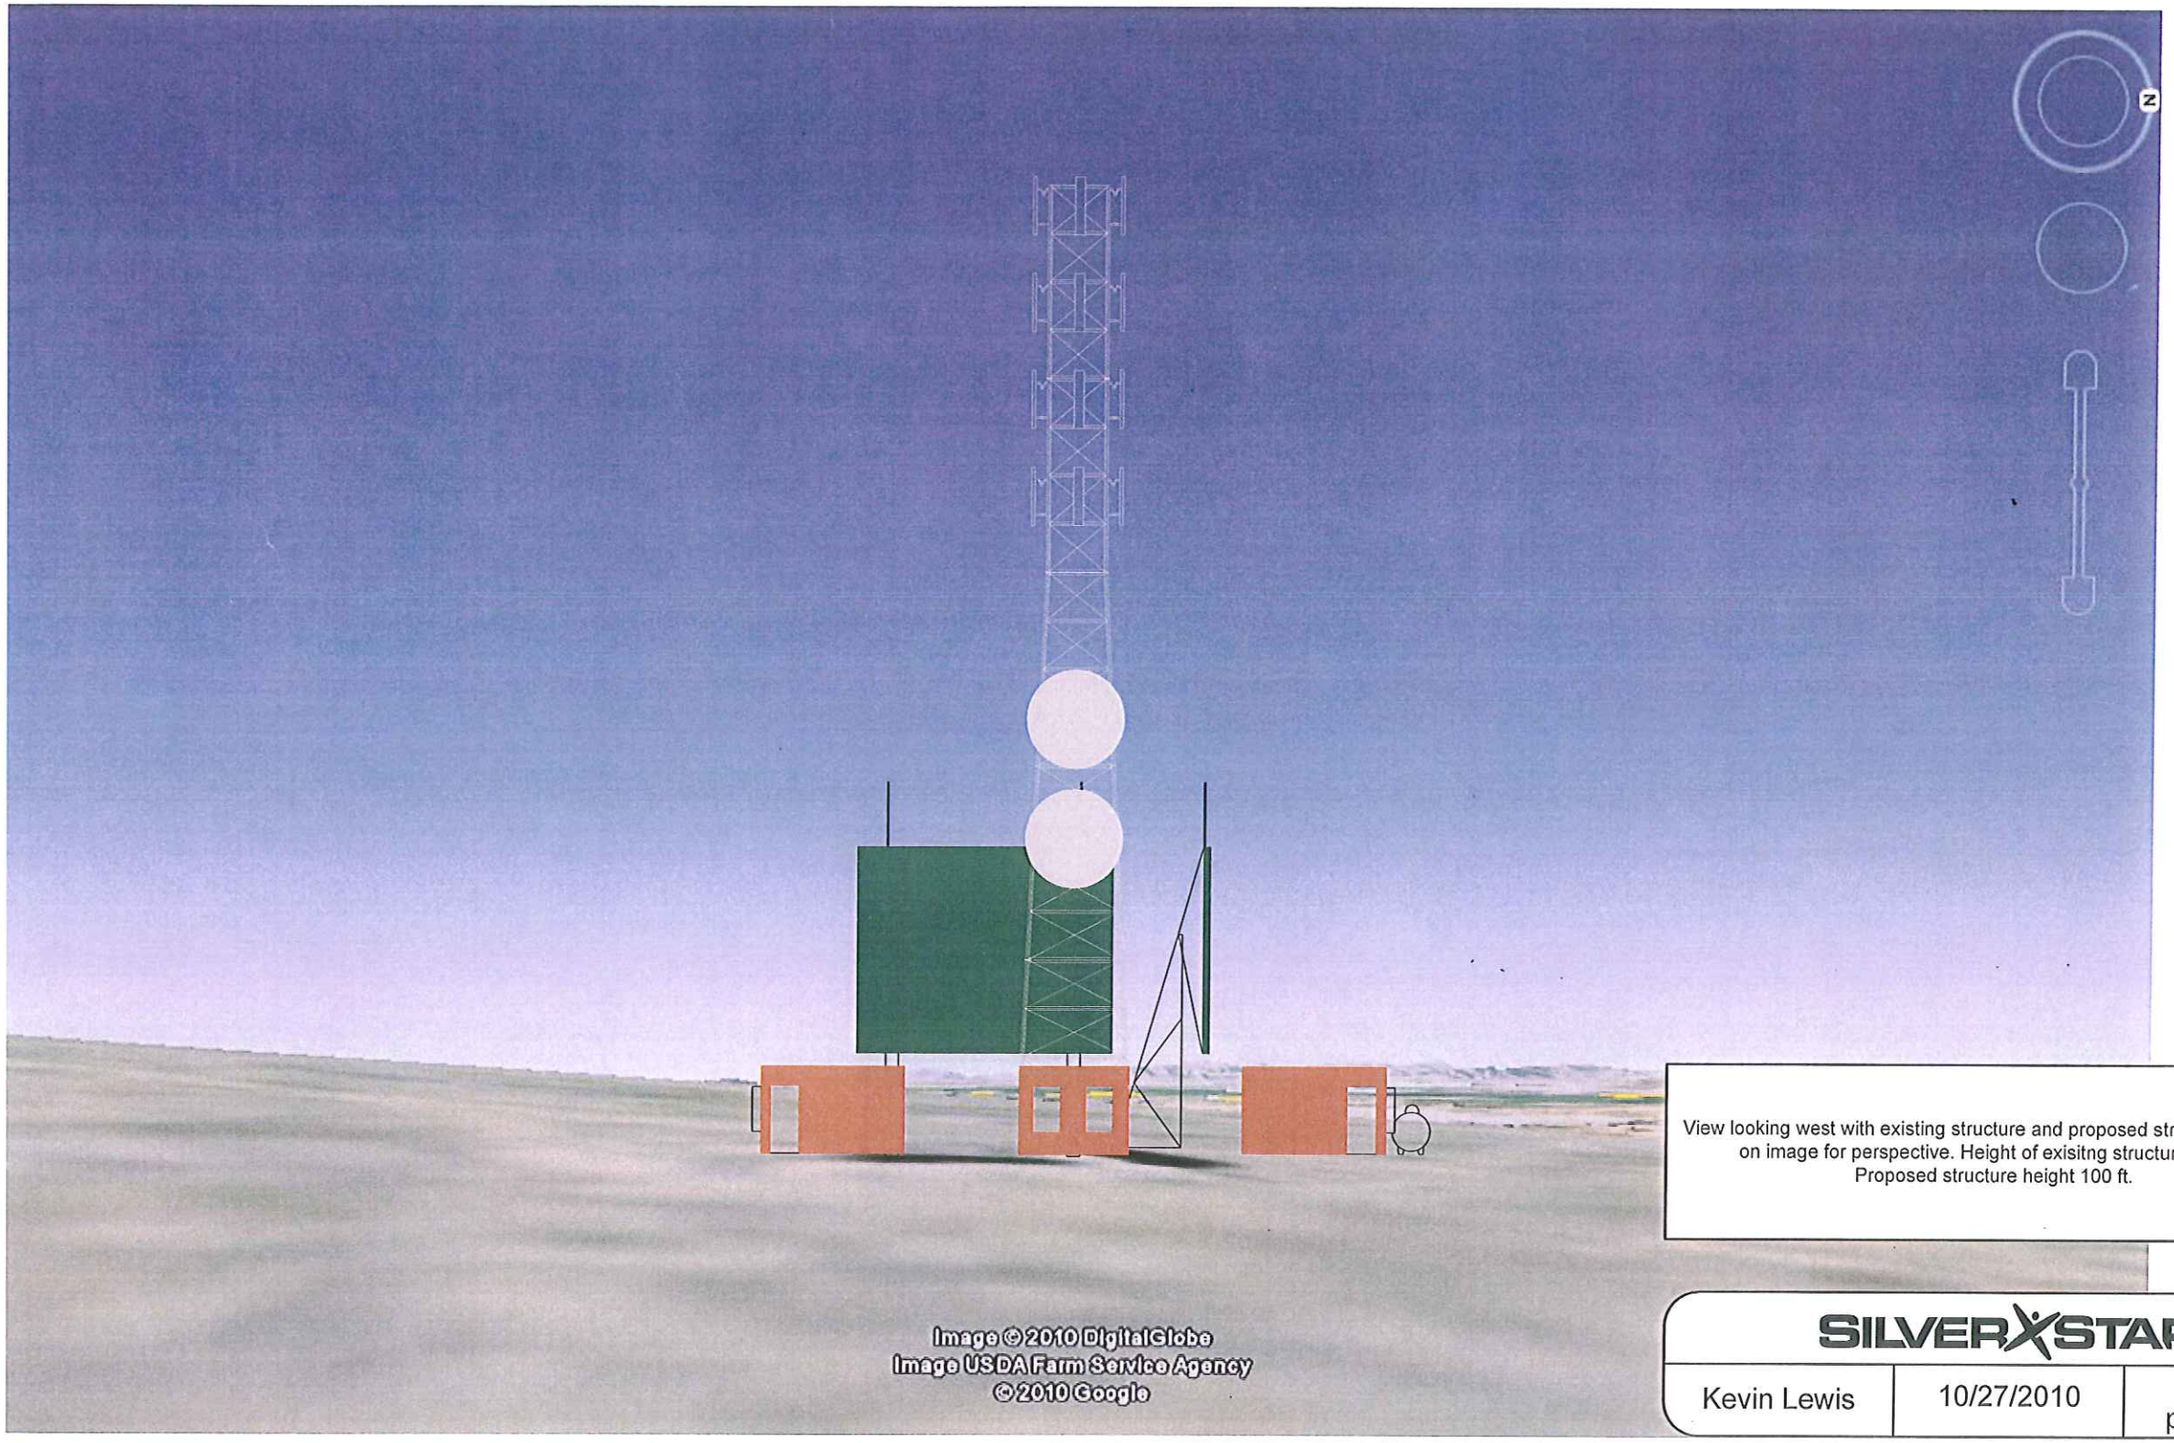

View looking west with existing structure and proposed structure imposed on image for perspective. Height of exisitng structure is 32 ft
Proposed structure height 100 ft.

SILVERXSTAR

Kevin Lewis	10/27/2010	West perspective

SILVERXSTAR

Kevin Lewis	10/20/2010	View looking North with drawing imposed

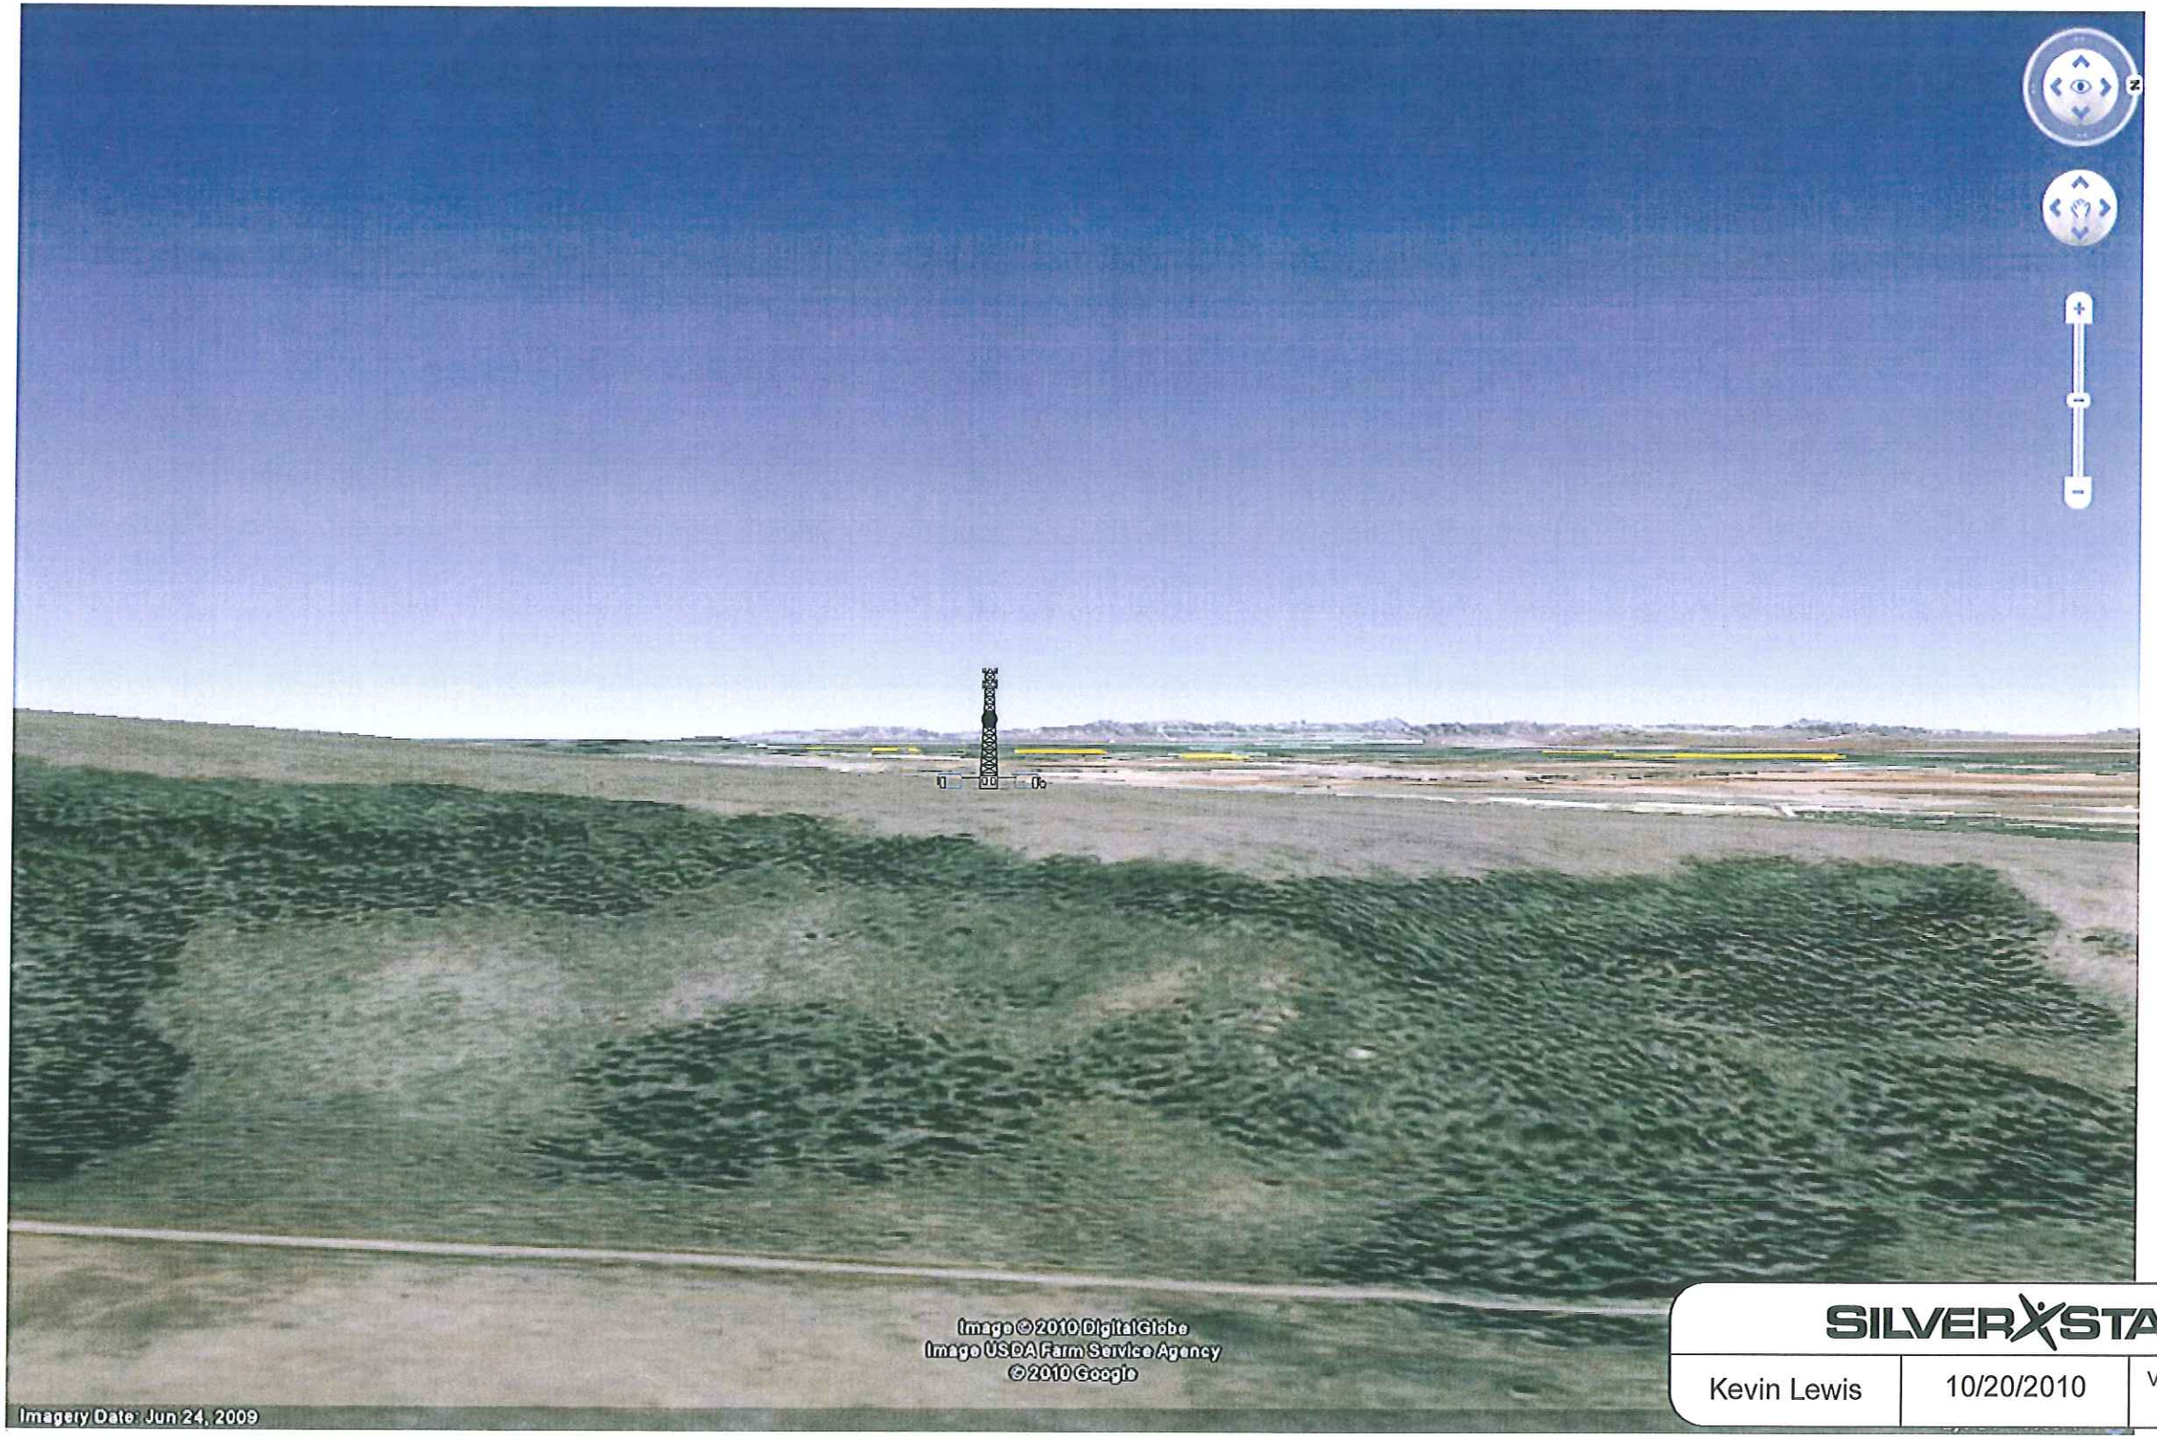

SILVERSTAR

Kevin Lewis	10/20/2010	View looking West with tower drawing.