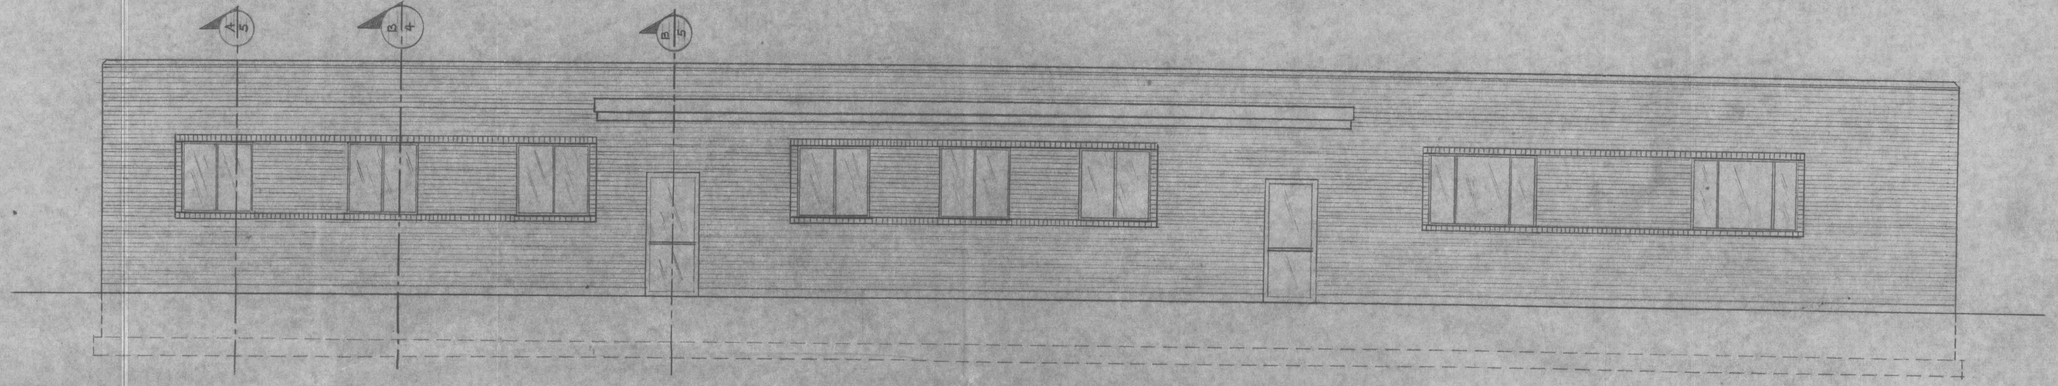

FRONT ELEVATION
SCALE 1/4" = 1'-0"

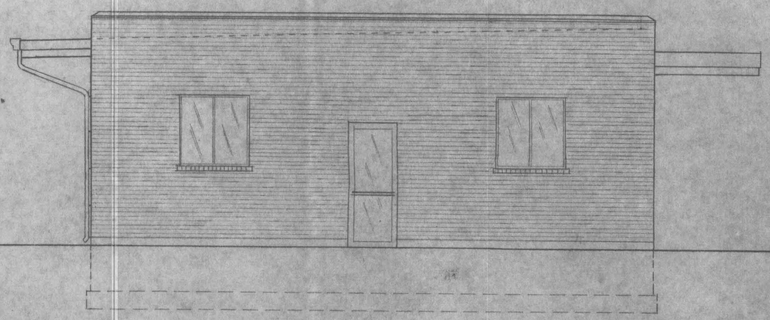

LEFT SIDE ELEVATION
SCALE 1/4" = 1'-0"

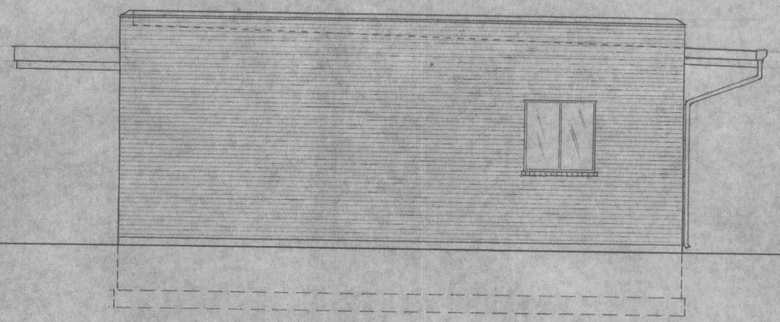

RIGHT SIDE ELEVATION
SCALE 1/4" = 1'-0"

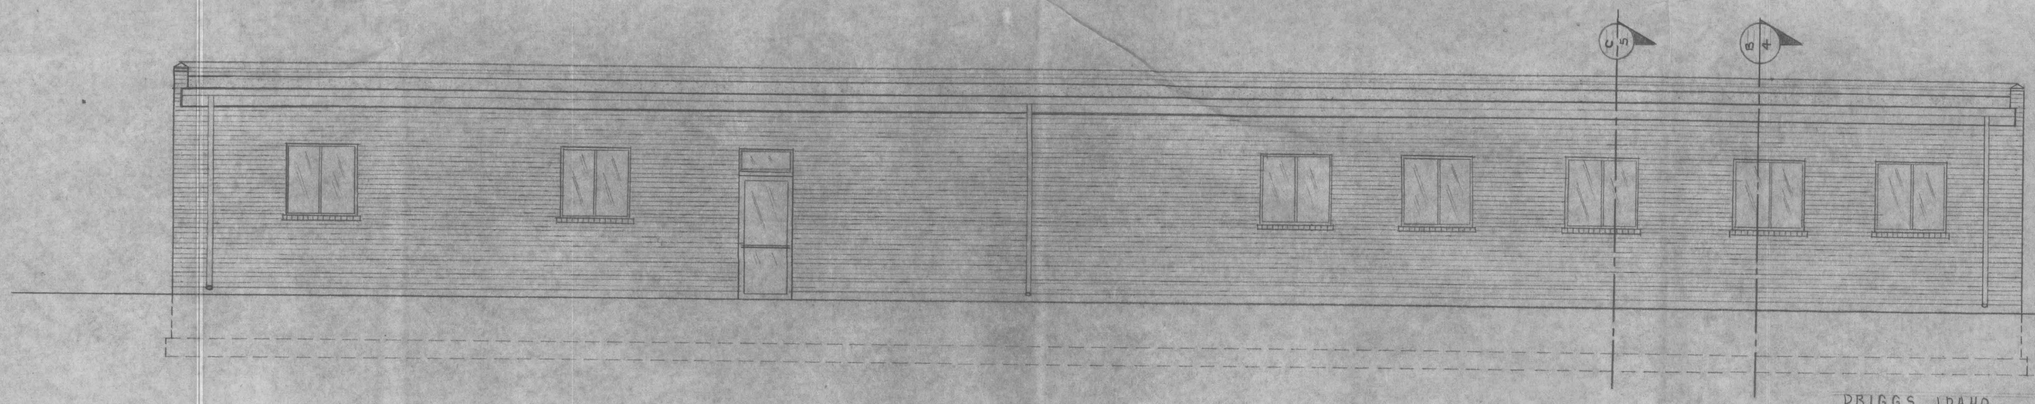

REAR ELEVATION
SCALE 1/4" = 1'-0"

PRIGGS IDAHO
ELEVATIONS
MR. G.H. PETERSON
POCATELLO, IDAHO

KENT J. PARRISH, AIA
ARCHITECT — POCATELLO, IDAHO

SHT. NO. 3
OF